

THE PORT AUTHORITY
OF NY & NJ



ORIGINAL SIGNED & SEALED BY
N.Y. P.E. (OR R.A.)

**Joseph R. Loring
& Associates, Inc.**
consulting engineers

One Pennsylvania Plaza
New York, New York 10008-0045
Tel: (212) 963-7400, Fax: (212) 963-7382

THE OFFICE OF

DAVID
LEBOWITZ

PC

ARCHITECT - PLANNING

140 WEST 40TH STREET, NEW YORK, NY 10018

TEL: (212) 963-7400 FAX: (212) 963-7382

LESLIE E. ROBERTSON

ASSOCIATES, R.L.L.P.





CONSULTING ELECTRICAL ENGINEERS

20 EAST 40TH STREET, NEW YORK, NY 10018

TEL: (212) 963-7400 FAX: (212) 963-7382

I HEREBY CERTIFY THAT THIS IS A TRUE AND CORRECT COPY OF ONE OF THE CONTRACT DRAWINGS SUBMITTED AS PART OF CONTRACT NO. WTC-945-071 IN THE FORM IN WHICH SAID DRAWINGS EXISTED AT THE TIME THE SAID CONTRACT WAS EXECUTED BY THE PARTIES.

L.S. 4/16/98 *Stephen A. Helman* SPECIAL AGENT
DATE 4/10/98 *F.K. Lanning* ENGINEER OF DESIGN

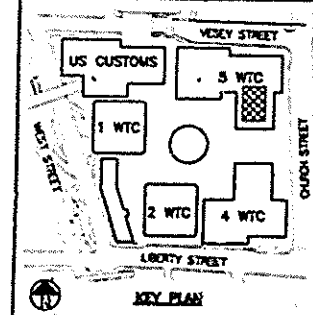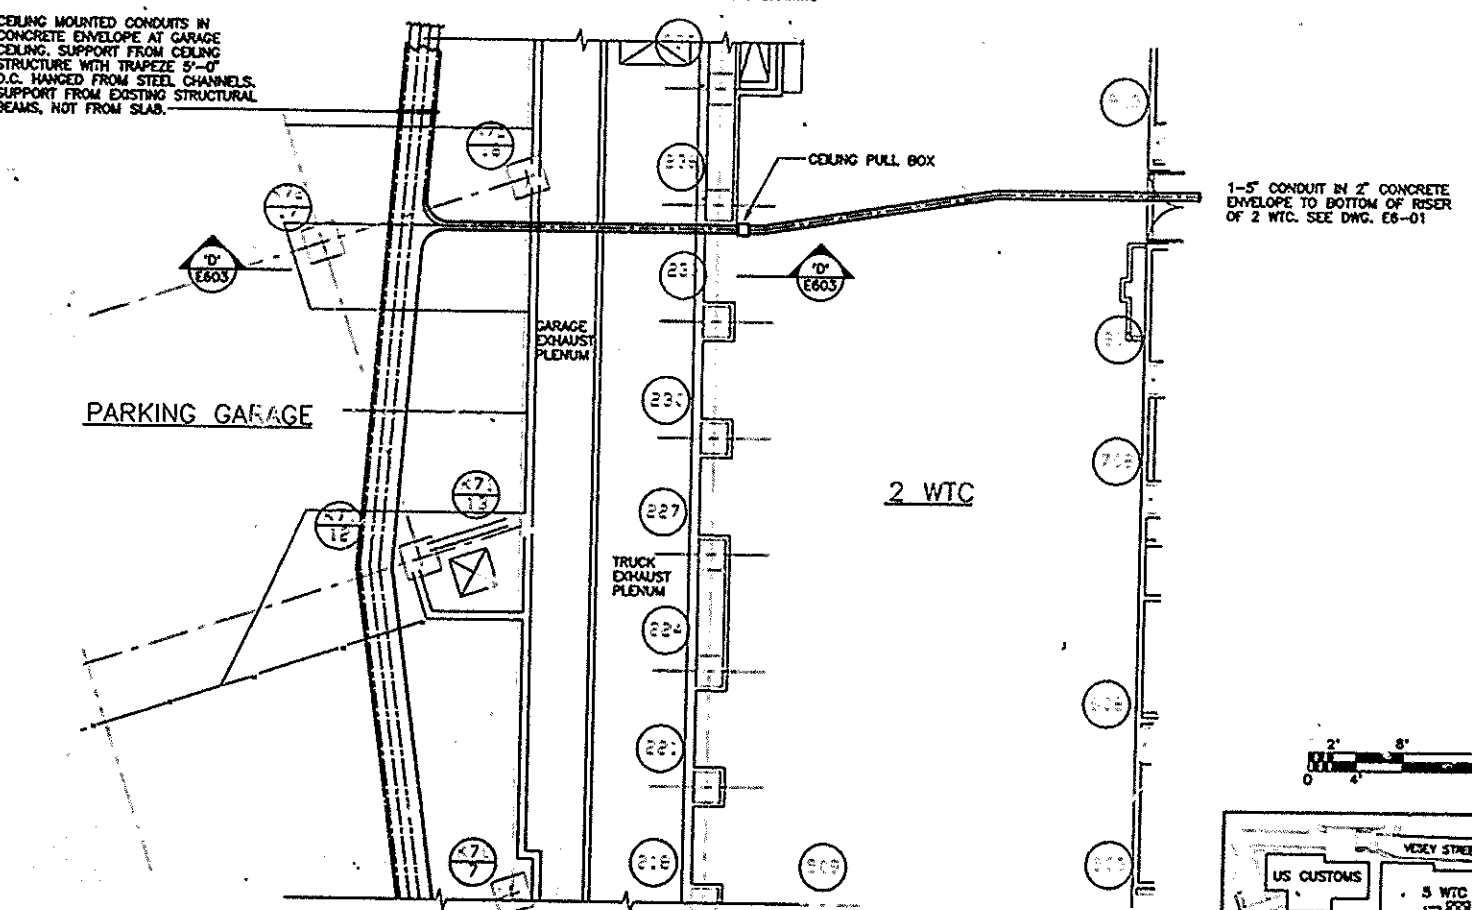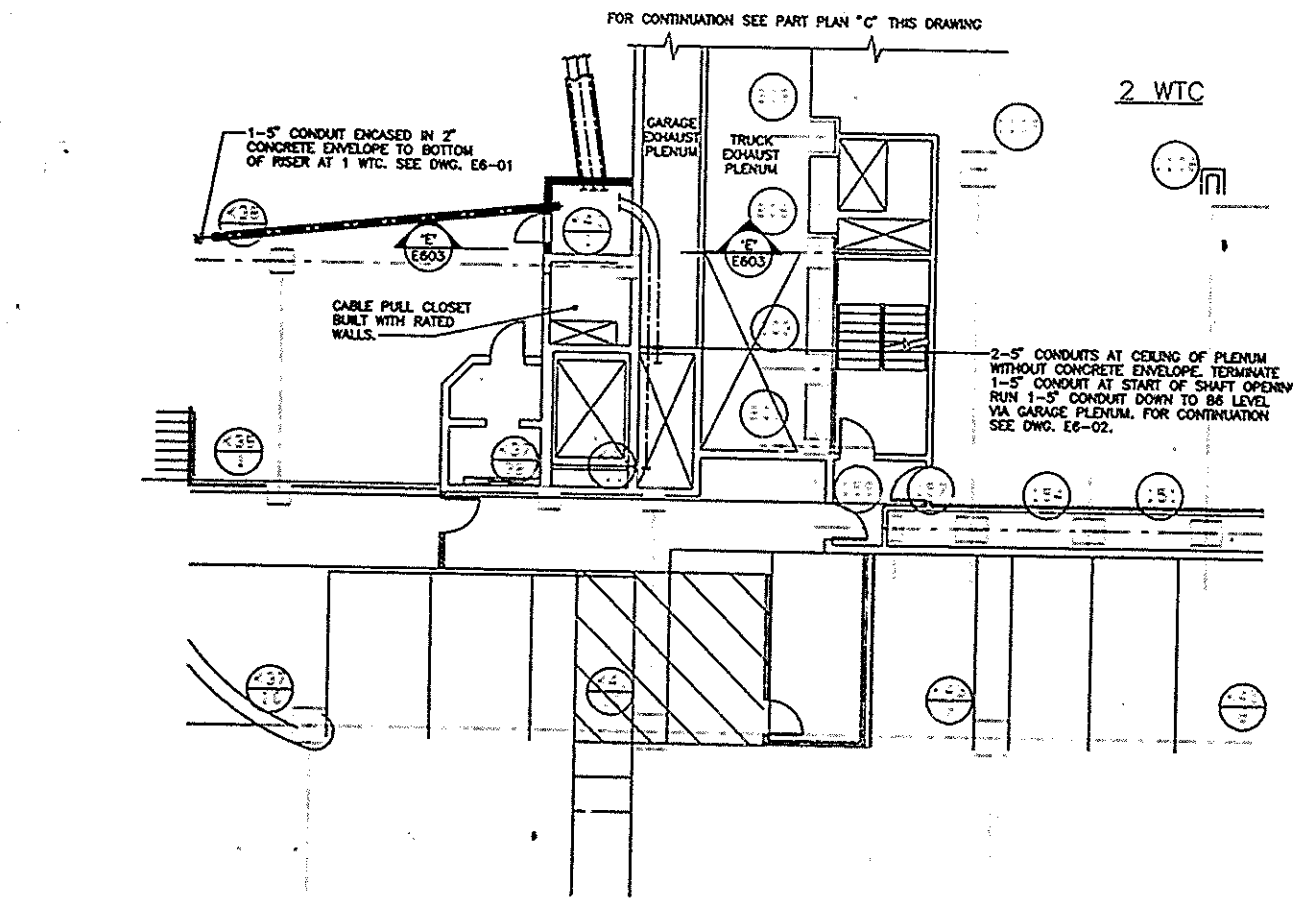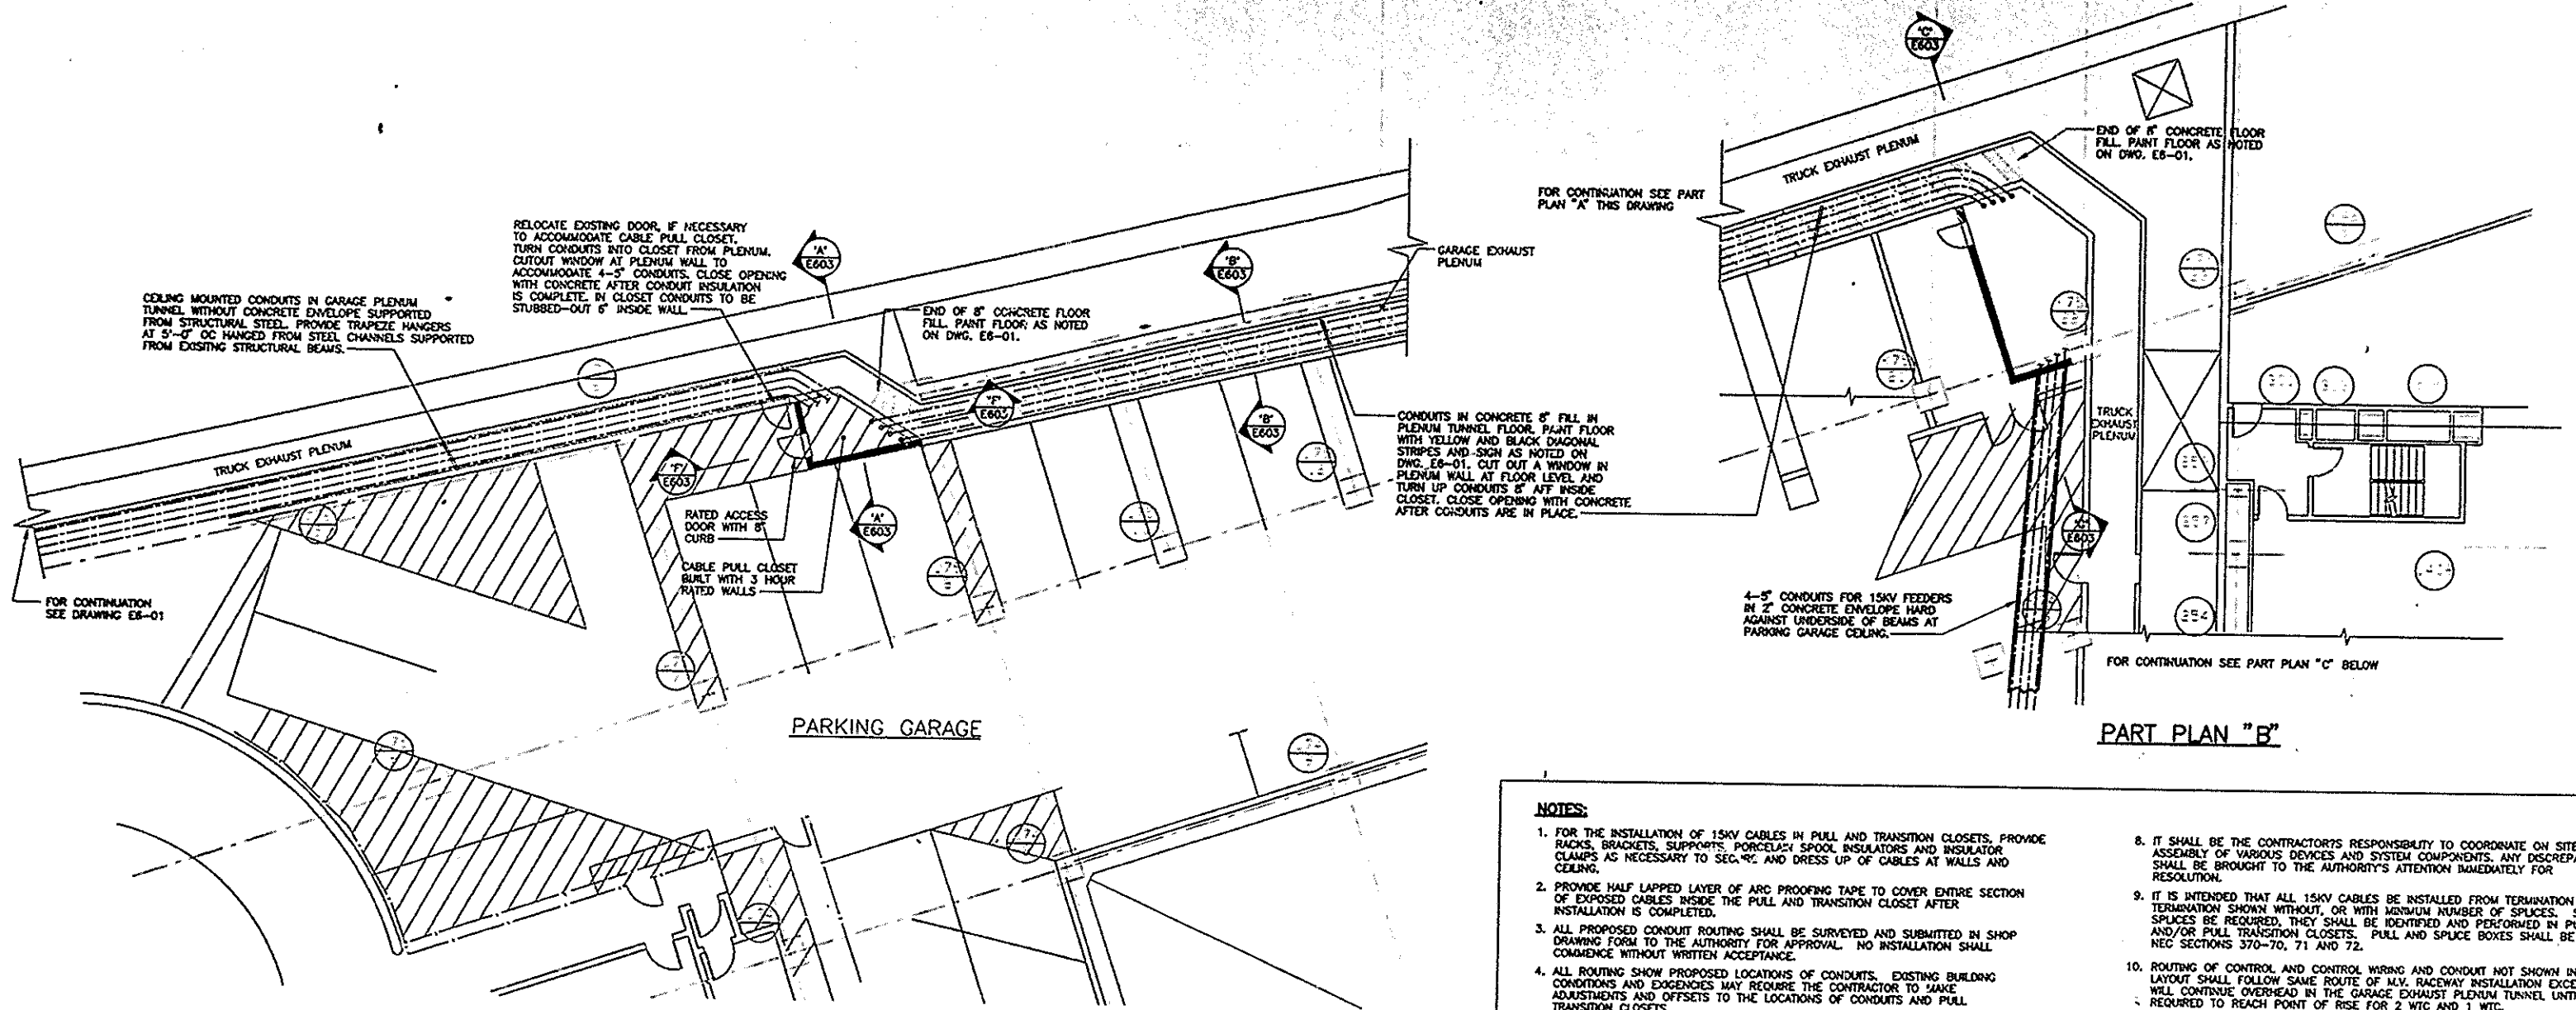

STANDBY POWER
5 WORLD TRADE CENTER

ELECTRICAL

B2 LEVEL PART
PLANS 15KV FEEDER
ROUTING

This drawing subject to conditions in contract. All inventions, ideas, designs and methods herein are reserved to Port Authority and may not be used without its written consent.

Designed by: F.F.P. M.A.P. Check by: M.A.P.
Date: 11/17/97 Scale: AS NOTED
Contract Number: WTC-945-071 Drawing Number: E8-04